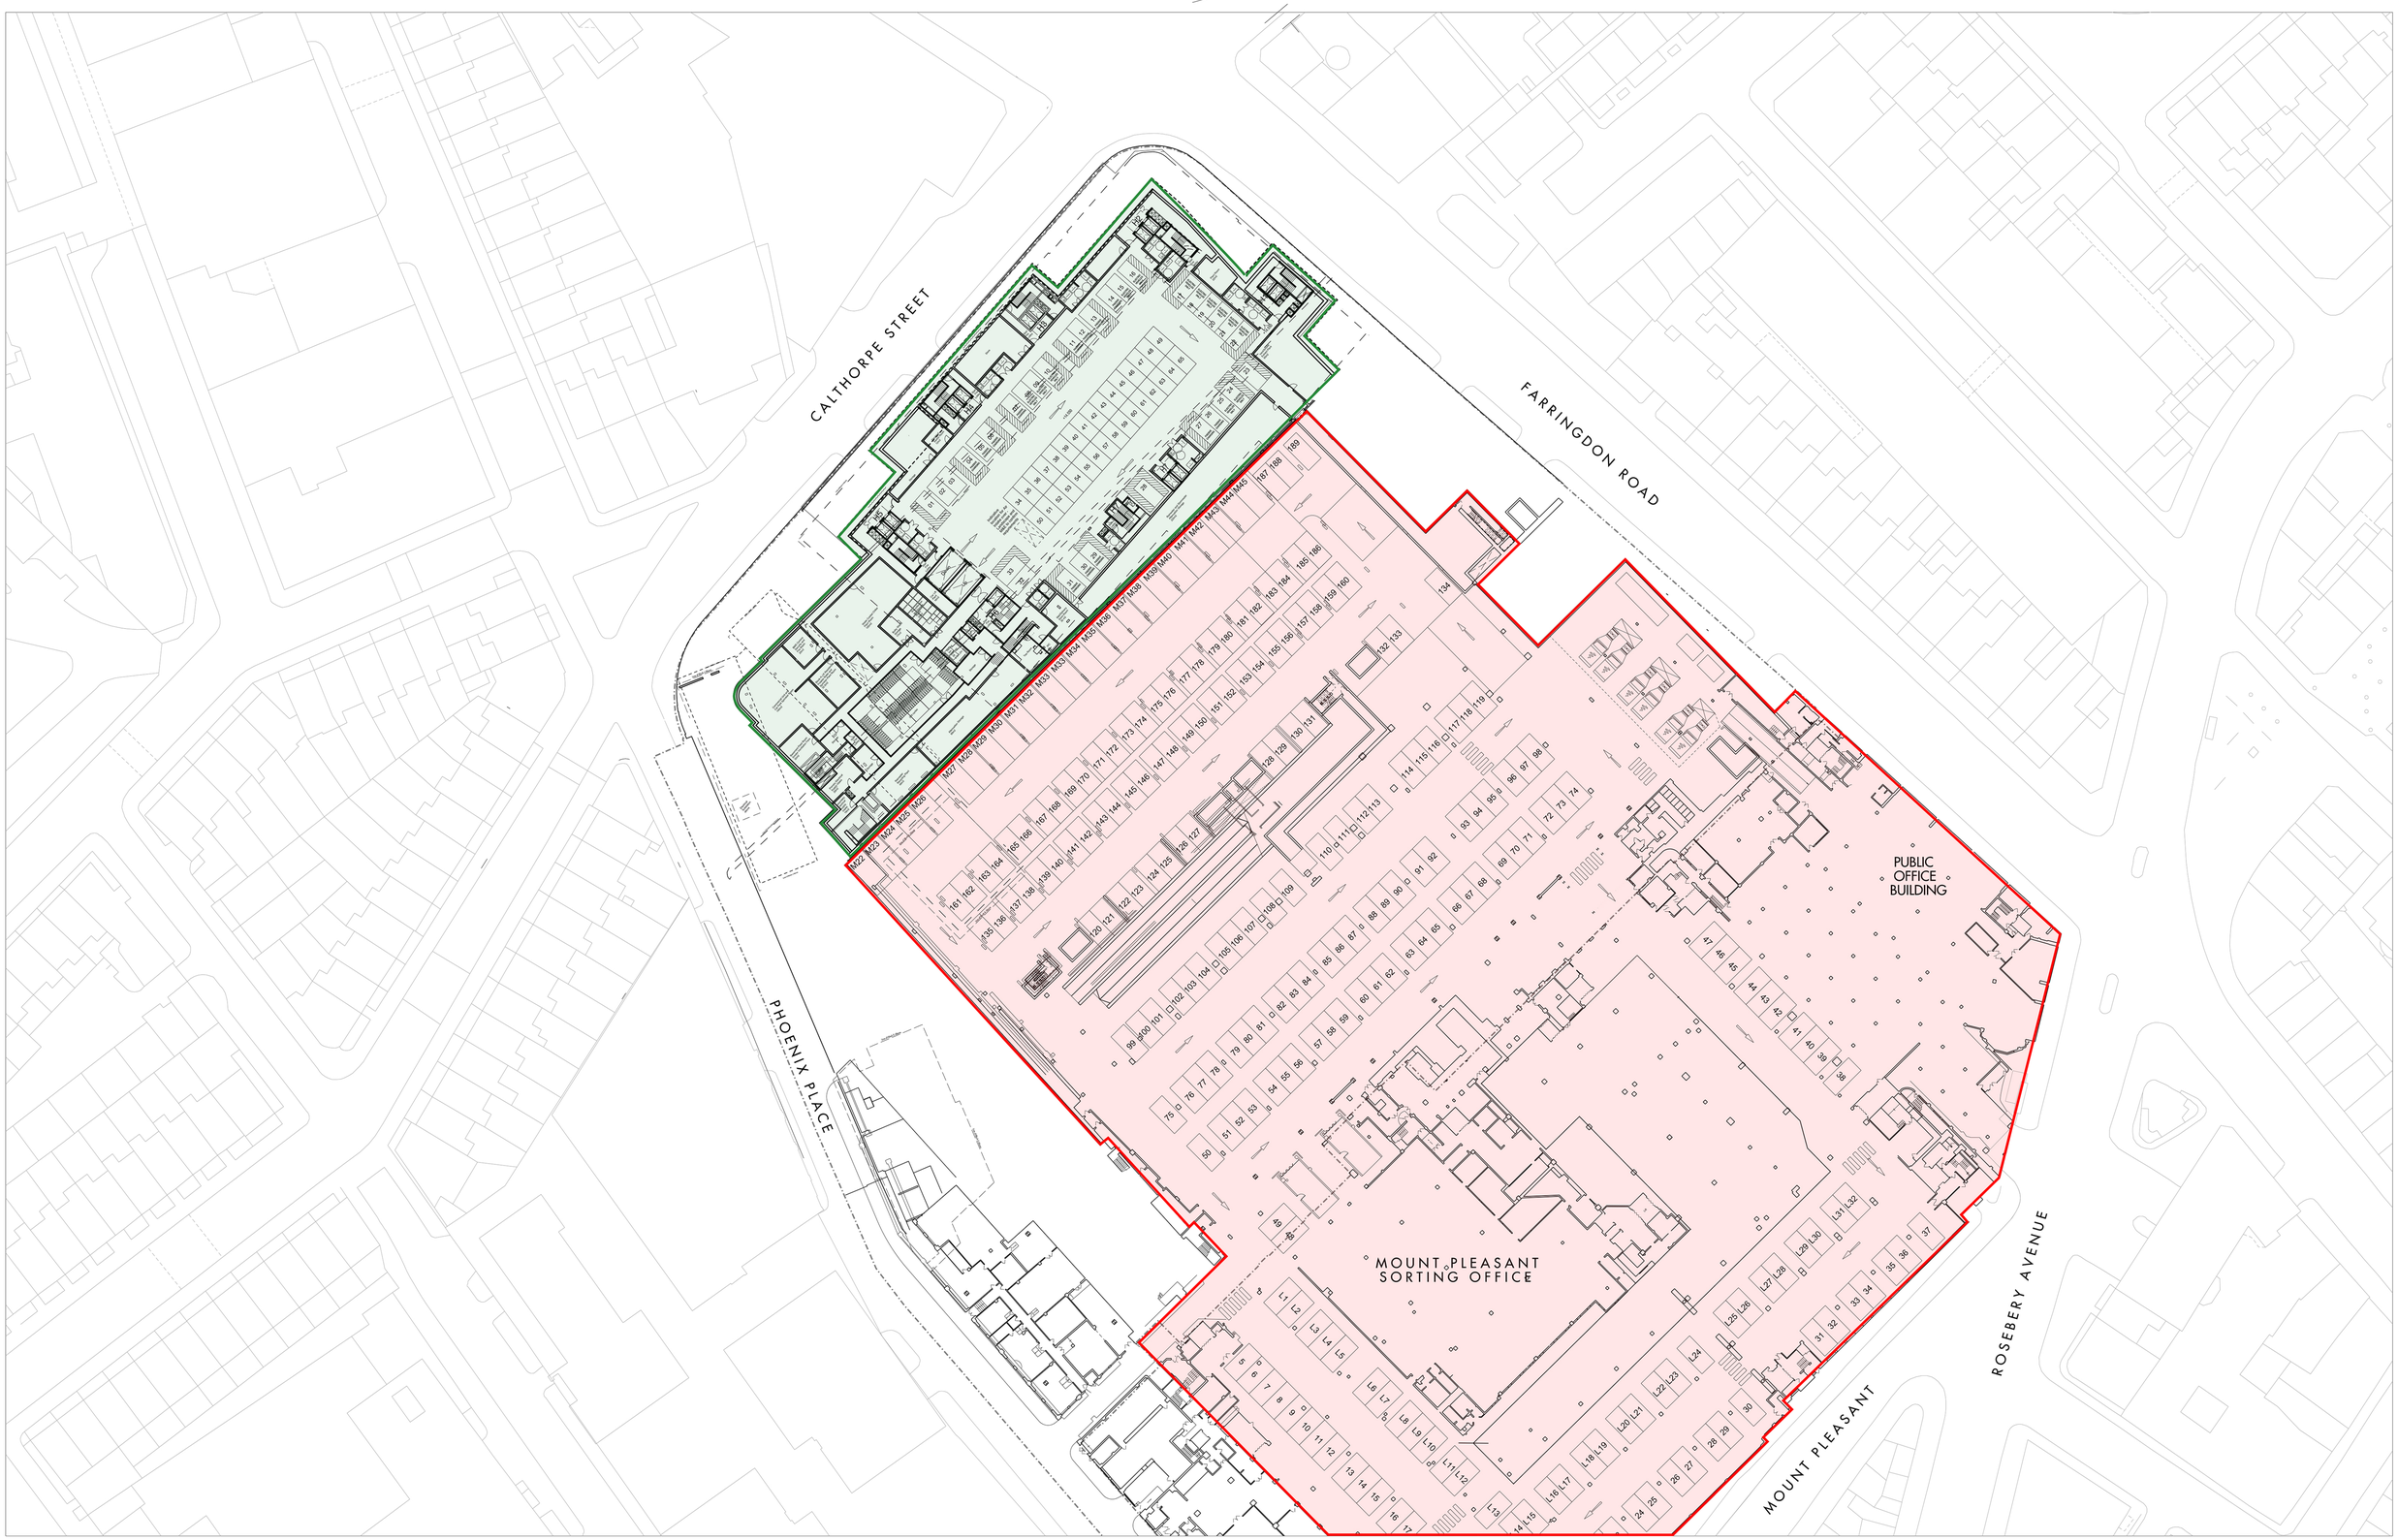

© Copyright
WHITE INK
ARCHITECTS
4th Floor, 21 Talbot Street, Belfast, BT1 2LD
Tel 028 90319526, FAX 0298 90319532
email mail@whiteink.co.uk web www.whiteink.co.uk

Notes:

All dimensions to be checked on site.

Any drawing errors should be brought to the attention of White Ink Architects using the contact information shown below.

This document should not be relied on or used in circumstances other than those for which it was originally prepared and for which White Ink Architects were commissioned. White Ink Architects accept no responsibility for this document to any other party other than the person by whom it was commissioned.

Key:

- Enabling works
- Section 3
- Section 4

0m 5 10 15 20 25 50

Rev	Date	Description	CHK	APPR
E	28.08.2020	Stage 3 issue	AD	SMG
D	21.05.2020	Issued for planning	AD	SMG
C	29.04.2020	Issued for planning	AD	SMG
B	17.01.2020	Information issue	AD	SMG
A	16.01.2020	Draft Issue	AD	SMG

Purpose of Issue: **For Planning**

Employer Name: **TWCL**

Client: **TWCL**

Project: **Mount Pleasant, Calthorpe Street**

Project No.: **19370**

Scale: 1:1000 @ A3, 1:500 @ A1

Drawing Name: **Proposed Full Development Basement Plan - Boundary Lines Showing Section Plots**

Drawing Number: **PMC-WIA-ZZ-B1-DR-A-090-9001**

Revision: **E**